OXFORD COUNTY ADMINISTRATION BUILDING
WOODSTOCK, ONTARIO

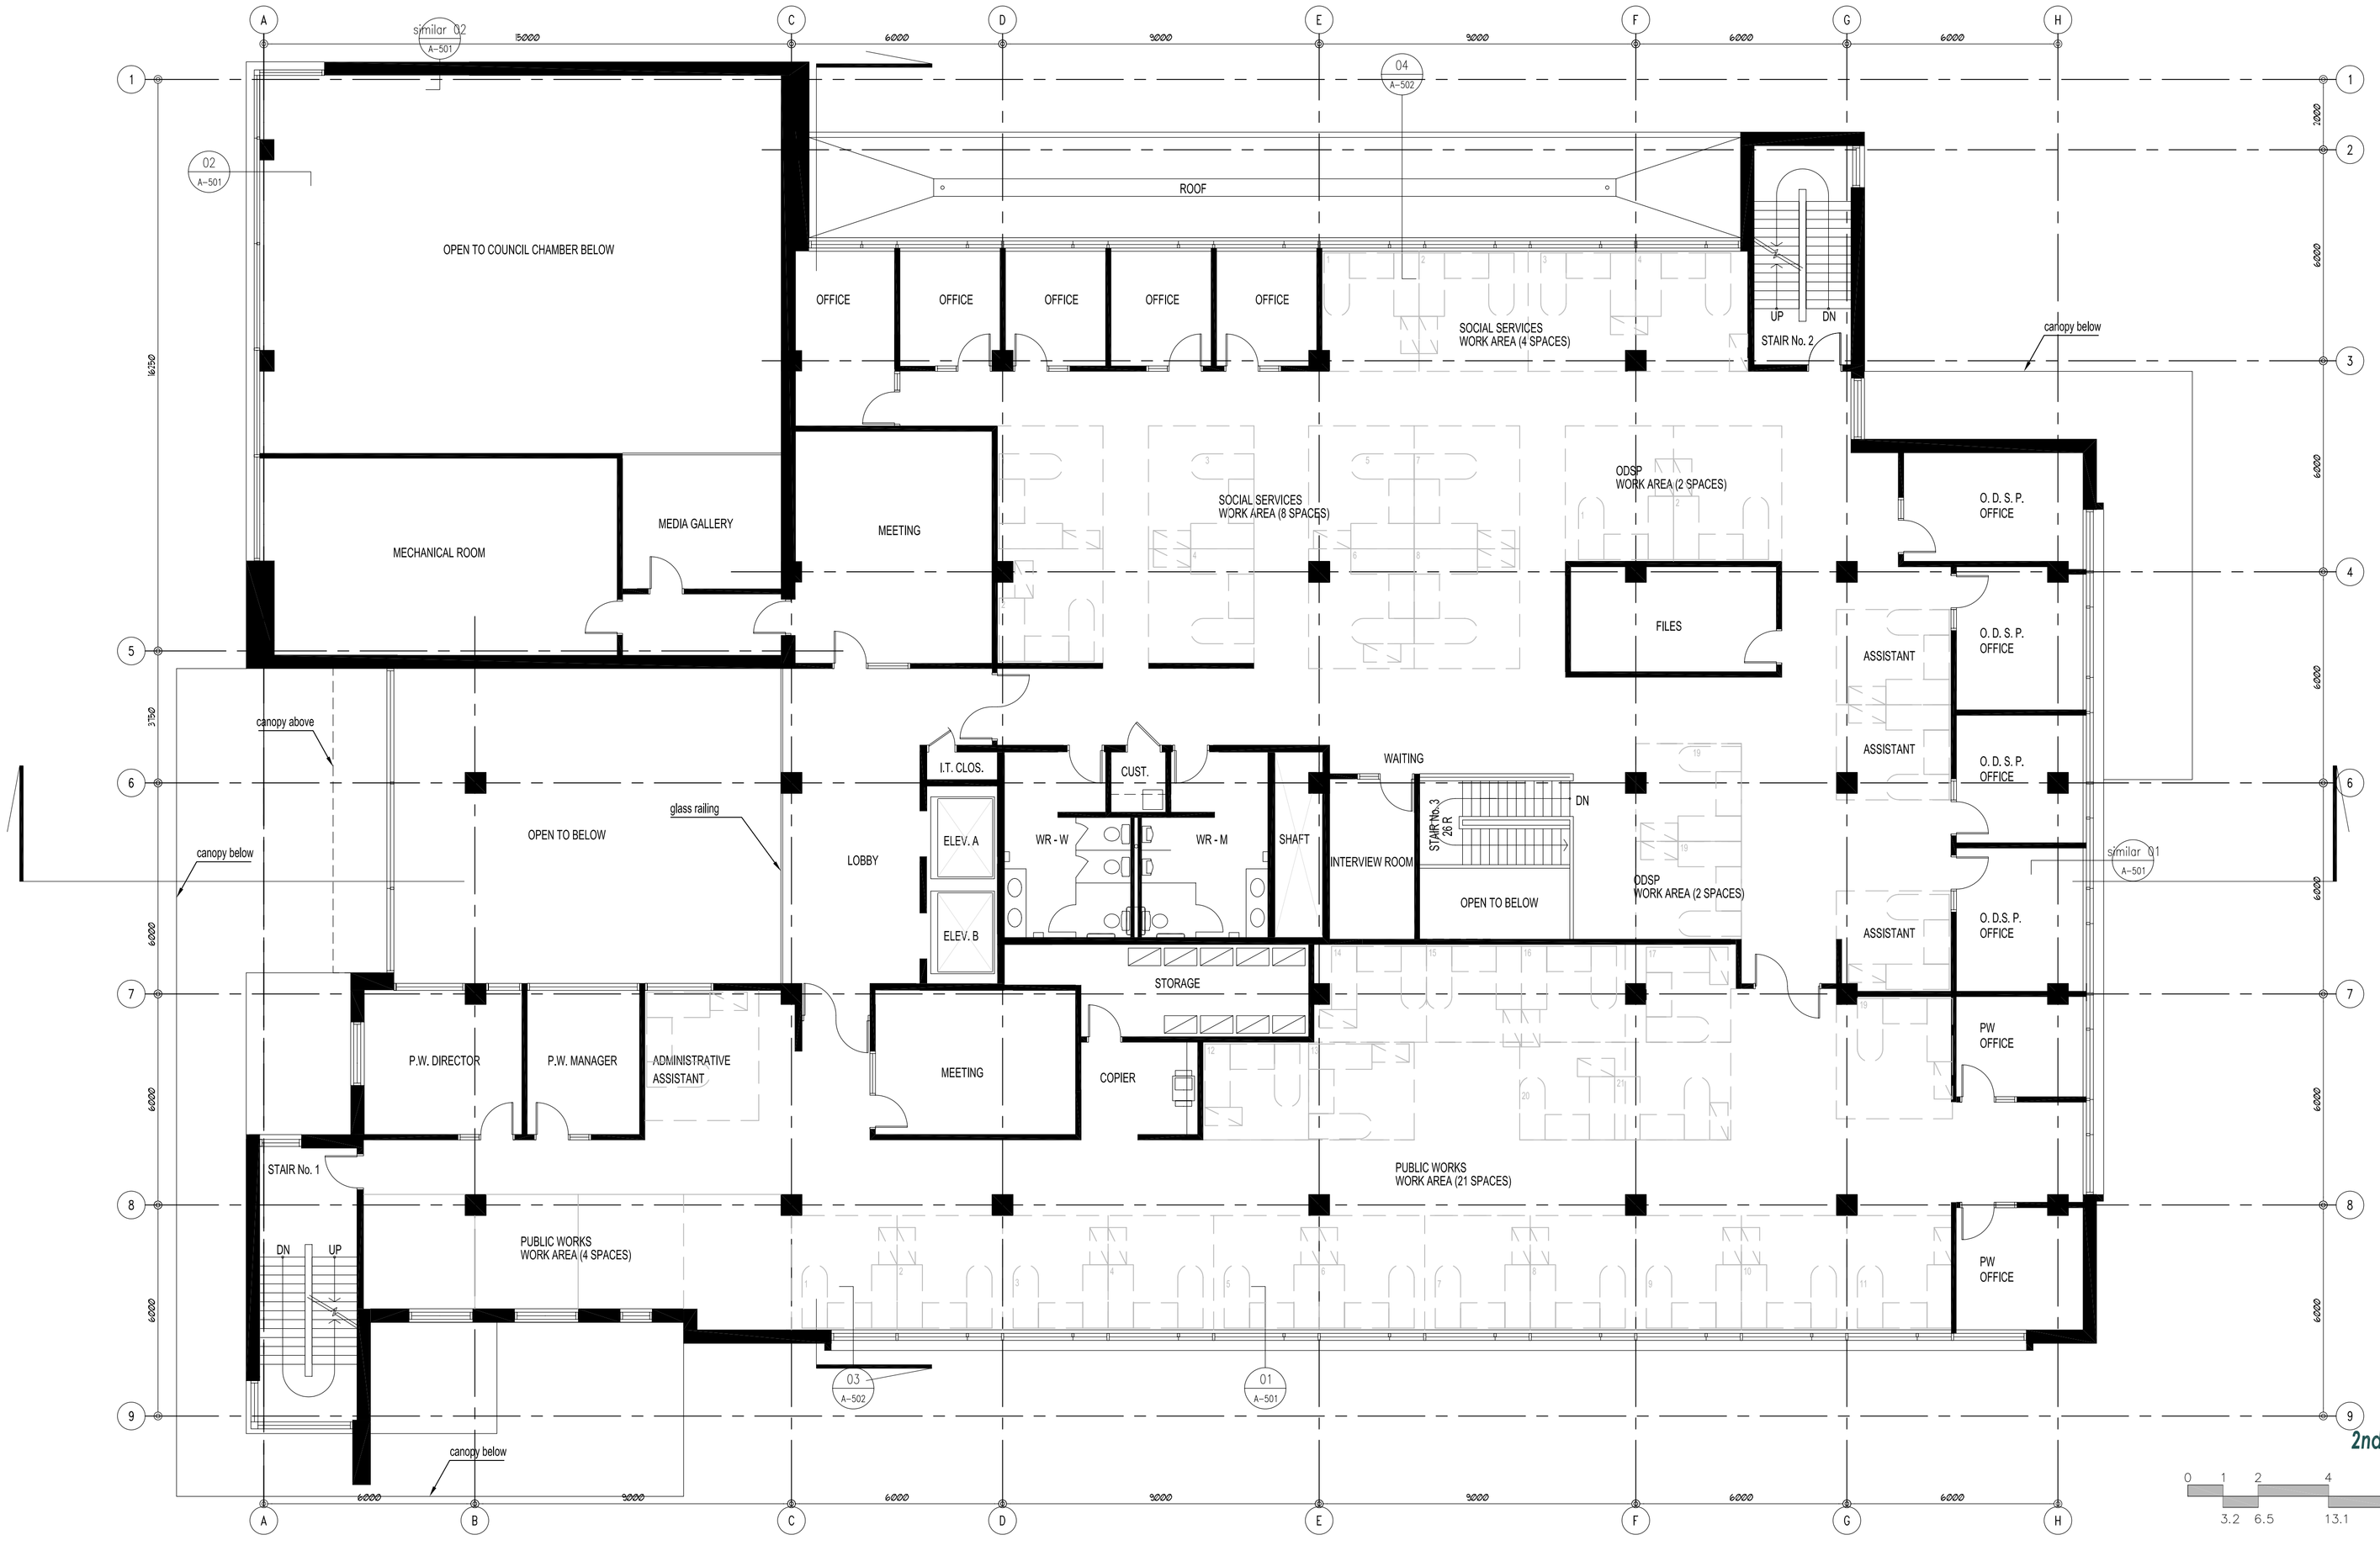

2nd FLOOR **A 203**

0 1 2 4 6 8 10m
3.2 6.5 13.1 19.7 26.2 32.8 FT

NORTH

EllisDon

aTRM ARCHITECTS

August 4, 2006